

**MONUMENT RECORD**  
**State of Indiana - County of Monroe**

**Section: 22**

**Township: 9 North**

**Range: 1 West**

**Corner ID: Blm M-13**


**Monument Description & Remarks:** Found Sandstone with "+" at NW corner of section. Stone measured 0.20' x 0.40' x 0.30' out of ground. Note: 3/8" rebar found in root of Black Oak (point B).

**References on file in the County Surveyor's Office:** Lake Griffy Boundary Survey completed by Jess Gwinn, R.L.S. No. 9300019, dated May 4, 1998.

**RECOVERY TIE DRAWING**


Field Book 98-02 Page No. 32

USGS Bloomington Quad

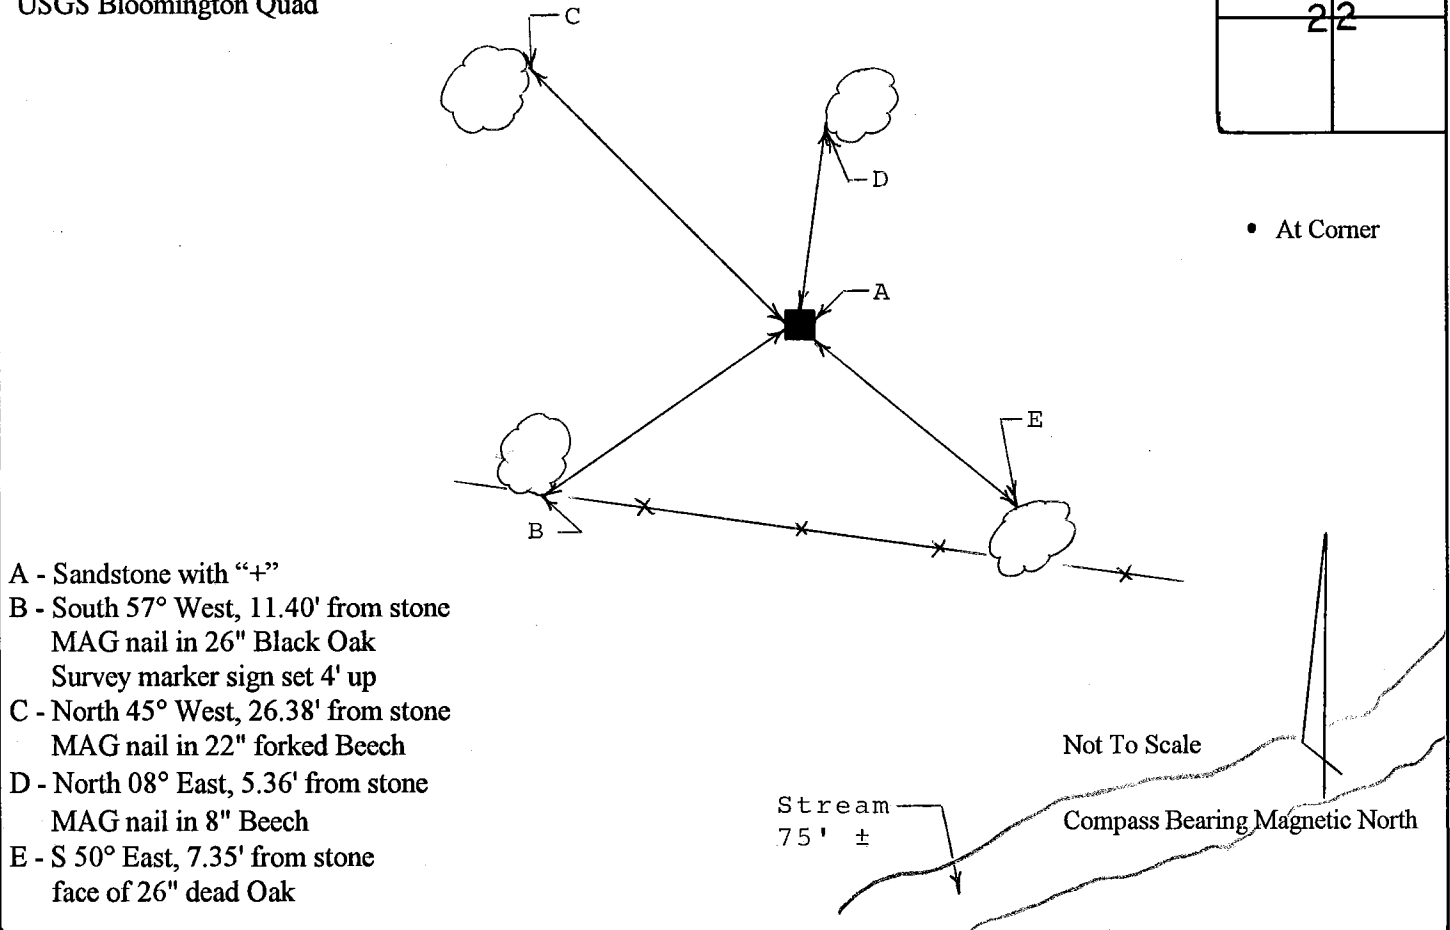

I, Kevin P. Enright, Monroe County Surveyor, hereby certify that this document was prepared under my direction in accordance with the provisions of Section 36-2 of the Indiana Code; and the above data is given under my hand and seal this 16th day of November, 1998.

Administered by Surveyor Review Board

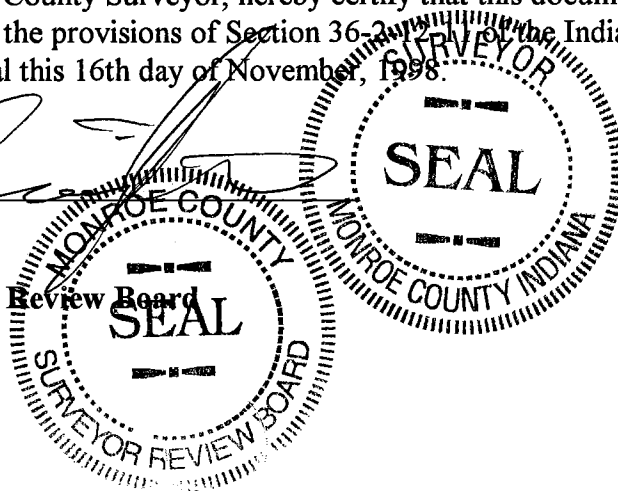

MONUMENT RECORD


STATE OF INDIANA - COUNTY OF MONROE

SECTION 21, TOWNSHIP 9 NORTH, RANGE 1 WEST

MONUMENT DESCRIPTION & REMARKS

FOUND 3/8 " REBAR IN ROOT OF 18" BLACK OAK. REBAR SET BY  
TRI-CO. SOLID IN ROOT AND IN LINE WITH A FENCE RUNNING NORTH.  
REBAR IS FLEGGED AND HAS A LATHE BY IT.

RECOVERY TIE DRAWING

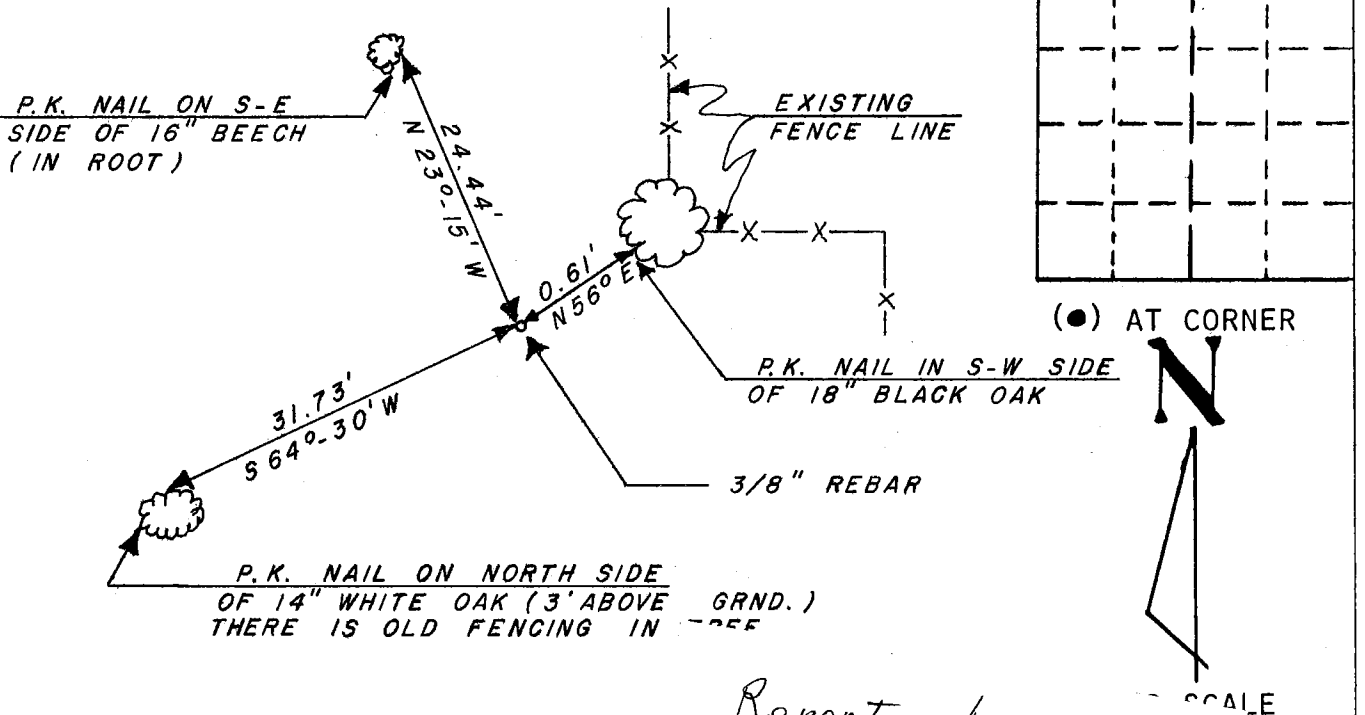

STATE OF INDIANA  
COUNTY OF MONROE

I, EDMUND O. FARKAS HERE  
DOCUMENT WAS PREPARED UNDER MY  
WITH THE PROVISIONS OF SECTION  
THE INDIANA CODE, BEING ACTS OF  
THE ABOVE DATA IS GIVEN UNDER  
THIS 21 ST. DAY OF OCTOBER

INDIANA REGISTERED LAND SURVEYOR ...

OR

UNITED STATES GOVERNMENT AGENCY

TITLE

Report by  
Jess Gwinn <sup>RLS</sup> of  
found stone  
referenced in  
Legal Survey Book  
#2  
need to field check  
K.E.

IVED  
RDING  
CER.

TOWNSHIP:  
BLOOMINGTON

CORNER I.D.